REFERENCED STANDARD DETAIL DRAWINGS	
15C2	BARRICADES AND SIGNS FOR MAINLINE CLOSURES

NOTES:

SEE SEPARATE SHEETS FOR TRAFFIC CONTROL NOTES, AND FOR ADDITIONAL INFORMATION PERTAINING TO TRAFFIC CONTROL AND CONSTRUCTION STAGING ALONG IH 94.

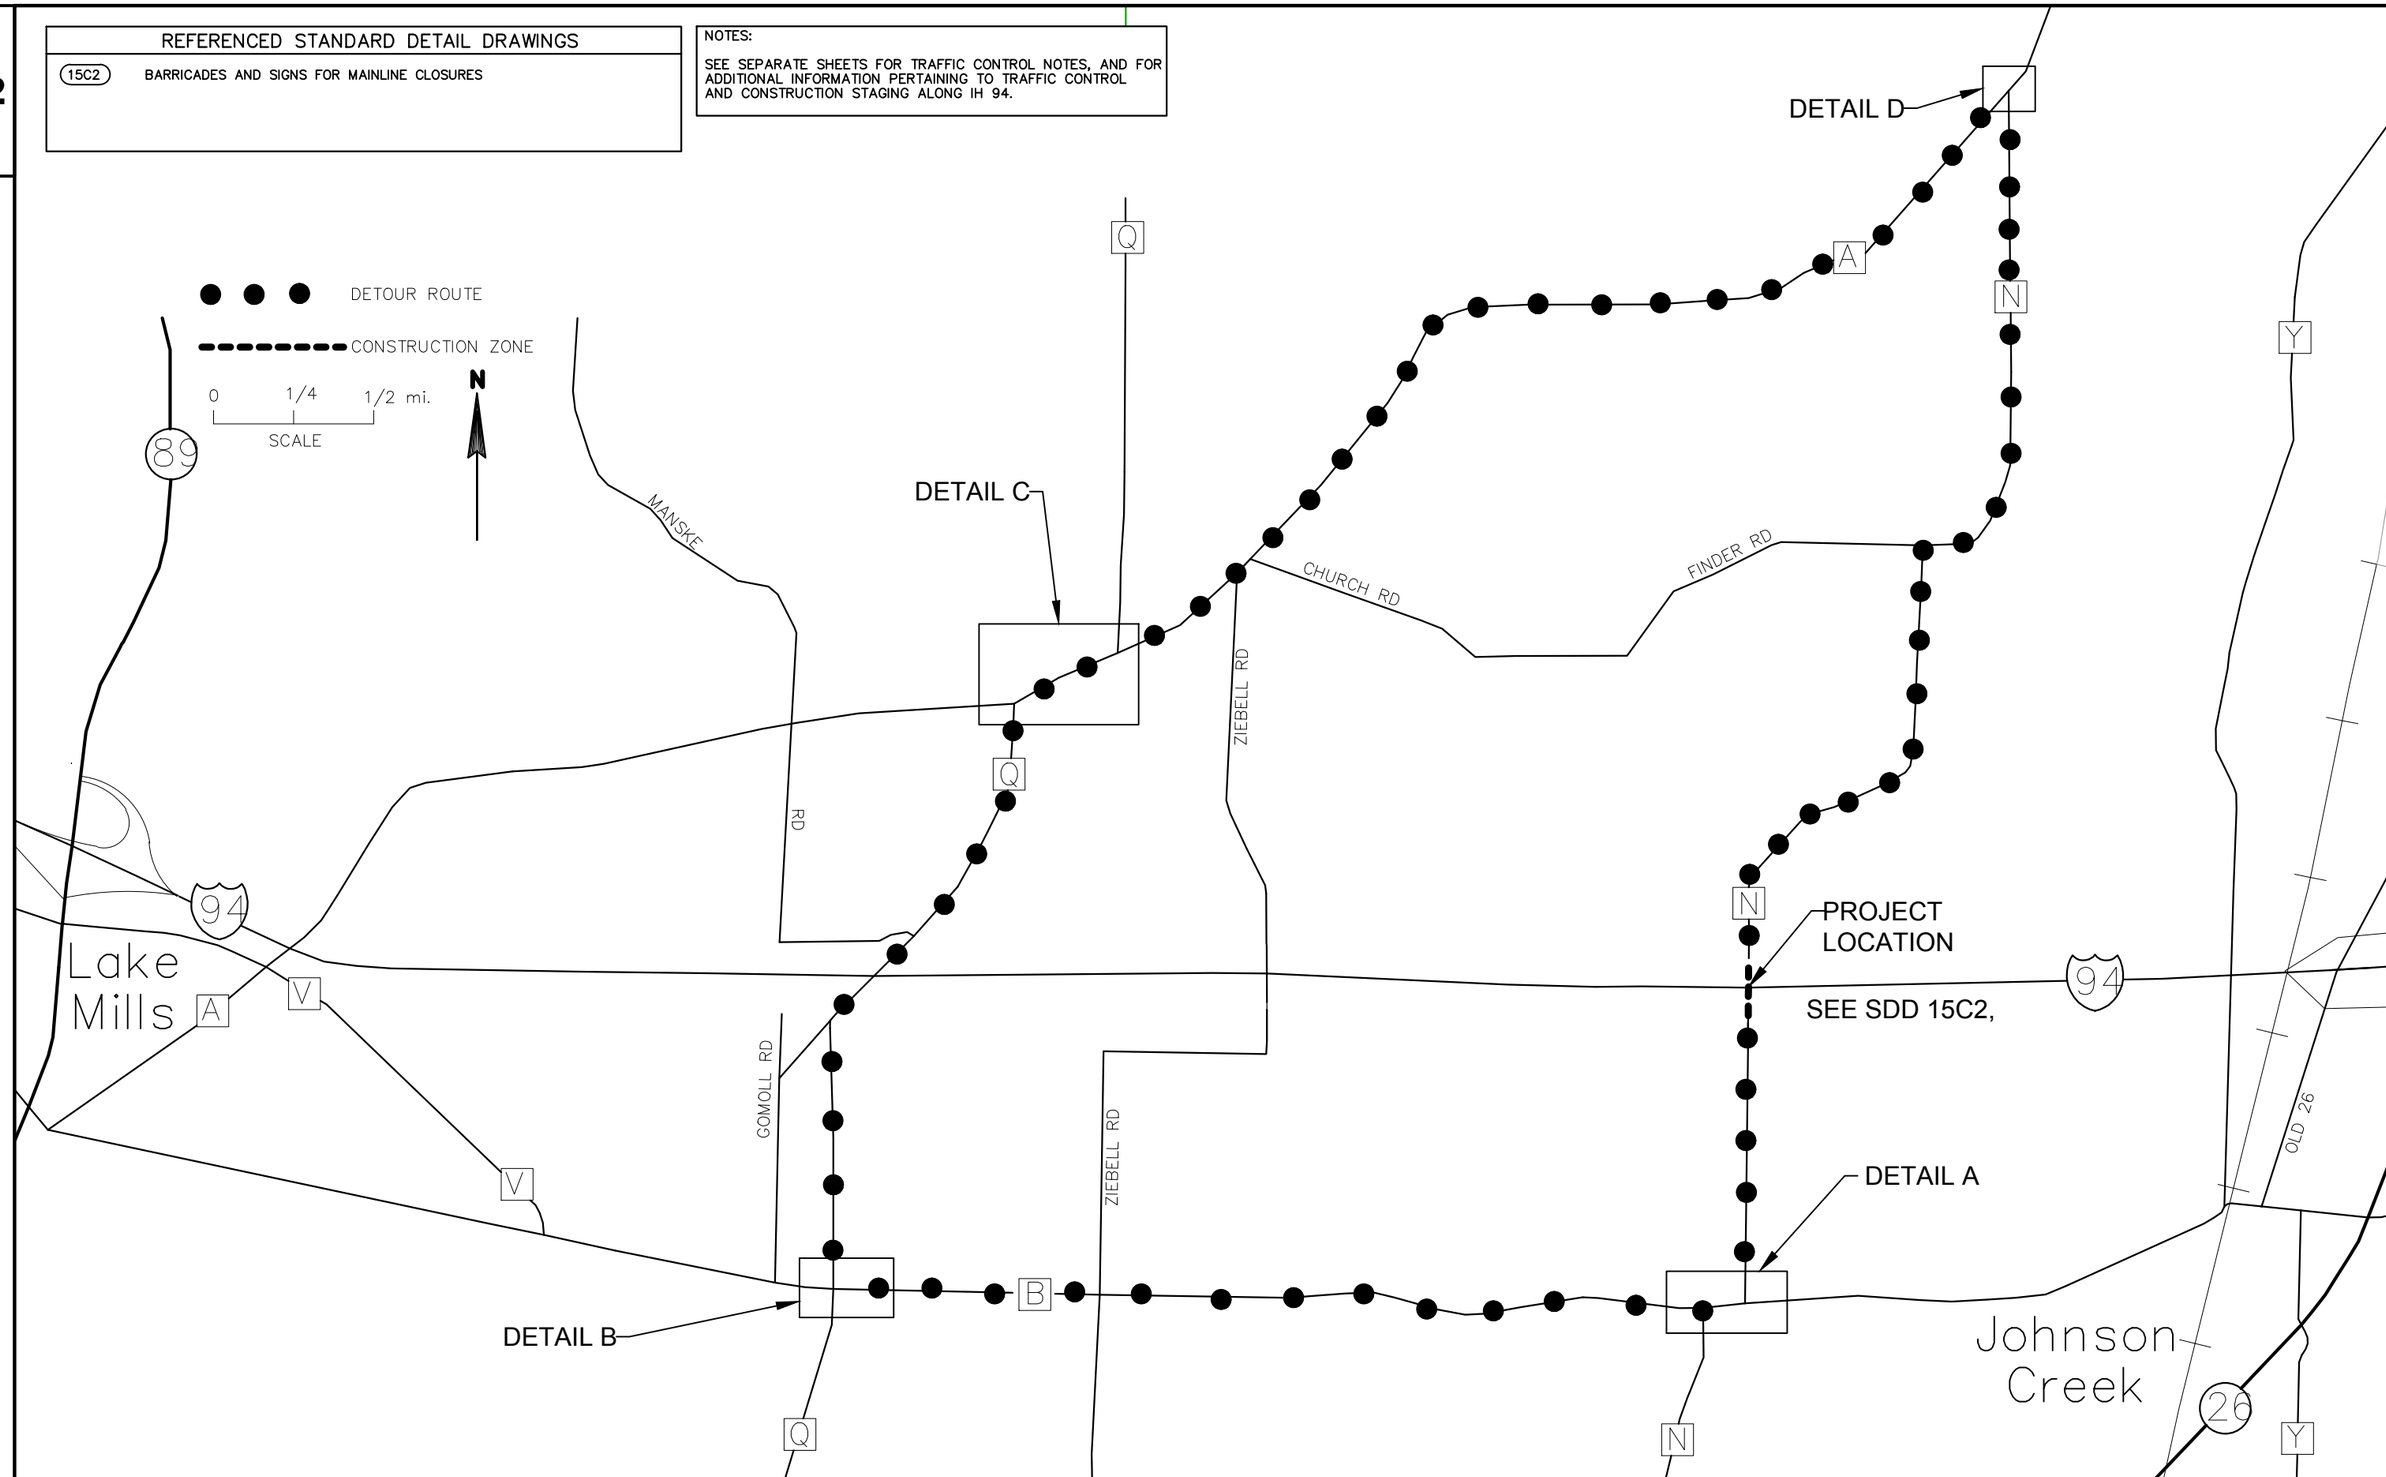

PROJECT NO: 1066-06-70	HWY: CTH N	COUNTY: JEFFERSON	DETOUR	SHEET 10	E